FilmL.A., Inc.
1201 W. 5th Street, Suite T-800
Los Angeles, CA 90017
t: (213)977-8600 - f: (213)977-8601
www.filmla.com

Summary Information

Permit No: F00053292 **Type of Permit:** FILMING **Release Date:** 06/13/2012

Production Company HUNGRY MAN INC

Insured Company Name HUNGRY MAN INC
Contact Phone No. 1 310-264-3000
Contact Phone No. 2 212-625-5600
Fax 212-625-5699
Address 3111 S LA CIENEGA BLVD
LOS ANGELES, California 90016

Production Title CA LOTTERY

Type of Production Commercial - Standard

Producer NATE YOUNG

Director WAYNE MCLAMMY

1st AD NA NA

Production Manager NA NA

FilmL.A. Coordinator Daniel Alvarez

Location Manager VINCENT VANNI
Primary Phone Mobile - 310-713-8084
Secondary Phone

Location Assistant NA NA
Primary Phone Mobile - 555-555-5555
Secondary Phone

Fees

Posting 1500	$690.00
Notification Charge	$230.00
FILMLA FILM APPLICATION FEE	$625.00
LA CITY LANE AND STREET CLOSURE FEE	$312.00
LA CITY FIRE DEPARTMENT SPOT CHECK SURCHARGE	$85.00
FILMLA MONITOR FEES	$240.00
FILMLA MONITOR FEES OVERTIME	$180.00
FILMLA MONITOR FEES - DOUBLE TIME	$450.00

Total Permit Fee $2,812.00

Number of Locations 1

NOT A PERMIT

FilmL.A., Inc.
1201 W. 5th Street, Suite T-800
Los Angeles, CA 90017
t: (213)977-8600 - f: (213)977-8601
www.filmla.com

Summary Information — Location

Permit Number F00053292
Production Company HUNGRY MAN INC
Insured Company HUNGRY MAN INC
Production Title CA LOTTERY

Location Manager VINCENT VANNI
Primary Phone Mobile - 310-713-8084
Secondary Phone

Location Address 11653 Moorpark St, Los Angeles, CA, 91602

Location Type Market

Film Dates 6/14/2012 - 6/14/2012 03:00 - 22:00 1 day

Open or Closed to the Public Closed

Generic Conditions
All Vehicles must be parked legally.
Community Survey Required
Must Maintain 5' Clearance on Sidewalks/Walkways
Must maintain local/emergency access
No cast or crew parking on area streets
Traffic Officers Required

Please see attached document Colfax btwn Moorpark & Landale HUNGRYMAN.pdf

Equipment on Location

Type	Quantity
5 or 10 ton trucks	4
Camera cars	1
Cast/Crew vehicles	55
Condors	2
Cranes	2
Cube Trucks	4
Generator	1
Honey Wagons	1
Modular Units	1
Motor Homes	1
Picture vehicles	5
Portable restrooms	1
Scissor Lifts	2
Semi Trucks	2
Stakebed Trucks	2
Trailers	2
Vans	2

Personnel on Location

Type	Quantity
Cast	5
Crew	65
FilmL.A. Monitor(s)	1
Off-Duty/Retired LAPD Officer(s)	3

Filming Activities Atmospheric Smoke Effects; Camera on sticks; Drive by; Drive ups & away; Driving shots; Equipment on sidewalk & street; Equipment on sidewalk, in curb lane & across street; Exterior Dialogue; Exterior establishing shots; Handheld equipment; Interior and exterior dialogue; Intermittent pedestrian control; Intermittent traffic control - 2 minutes standard; Wetdown; CRANES. CONDORS. PROP HOT AIR BALLOON. PROP HOT AIR BALLOON ON CRANE. PROP HOT AIR BALLOON BASKET ON CRANE.;

Jurisdiction **Political:** Los Angeles City - Council District 02 **Police:** Los Angeles Police Department **Fire:** Los Angeles City

Thomas Guide **Page:** 562 **Grid:** H4

Approvals

LOS ANGELES CITY DEPARTMENT OF PUBLIC WORKS	Janice Takimoto
LOS ANGELES POLICE DEPARTMENT	Mark Buck
FILML.A. CLOSURES	Donna Washington

NO PERMIT

FilmL.A., Inc.
1201 W. 5th Street, Suite T-800
Los Angeles, CA 90017
t: (213)977-8600 - f: (213)977-8601
www.filmla.com

Summary Information — Location

Permit Number F00053292
Production Company HUNGRY MAN INC
Insured Company HUNGRY MAN INC
Production Title CA LOTTERY

Location Manager VINCENT VANNI
Primary Phone Mobile - 310-713-8084
Secondary Phone

Coordinator Note FILMLA MONITOR REQUIRED ON 6/14 FROM 230A TO 10P

Coordinator Note PRODUCTION COMPANY MAY NOT INTERFERE WITH ACTIVITY AT WALTER REED MIDDLE SCHOOL.

Parking
Base Camp 4390 Colfax Ave, Los Angeles, CA
Location Type : Filming Location
Crew Parking
Location Type : Other Location
Parking Notes
4390 COLFAX AVE., CHURCH, 6/14/12 3AM-10PM ONLY.

Posting "No Parking" signs B/S MOORPARK ST., COLFAX AVE.-IRVINE AVE.

Approximate Footage 1201 - 1500 **Log Number** 37277

Date(s) 6/14/2012 to 6/14/2012 **Time(s)** 00:00 to 00:00

Posting "No Parking" signs B/S COLFAX AVE., MOORPARK ST.-LANDALE ST

Approximate Footage 1201 - 1500 **Log Number** 37277

Date(s) 6/14/2012 to 6/14/2012 **Time(s)** 00:00 to 00:00

Lane / Full Closure NORTHBOUND CURB LANE AND ADJACENT LANE CLOSURE OF COLFAX AVE., FROM MOORPARK ST. TO LANDALE ST. (MAINTAIN NORTHBOUND TRAFFIC THROUGH CENTER TURN AND LEFT TURN POCKET).

MUST MAINTAIN TWO WAY TRAFFIC

Approximate Footage 0 - 300

Date(s) 6/14/2012 to 6/14/2012 **Time(s)** 03:00 to 22:00

NOT A PERMIT

Permit #F00053292

W20-1	W20-5	W20-5 (BIKE)	W12-1	C30(CA)	W1-6(L)	R3-5	R3-7	R3-2(LOA)	R3-1(LOA)	R3-2	SC11	W16-1

LEGEND

- 28" CONE (REFLECTORIZED)
- TYPE I WITH SIGN
- FLASHING ARROW SIGN
- TRAFFIC SIGNAL

ALL TRAFFIC CONTROL WILL BE INSTALLED AND MEET OR EXCEED THE MUTCD AND WATCH MINIMUM REQUIREMENTS

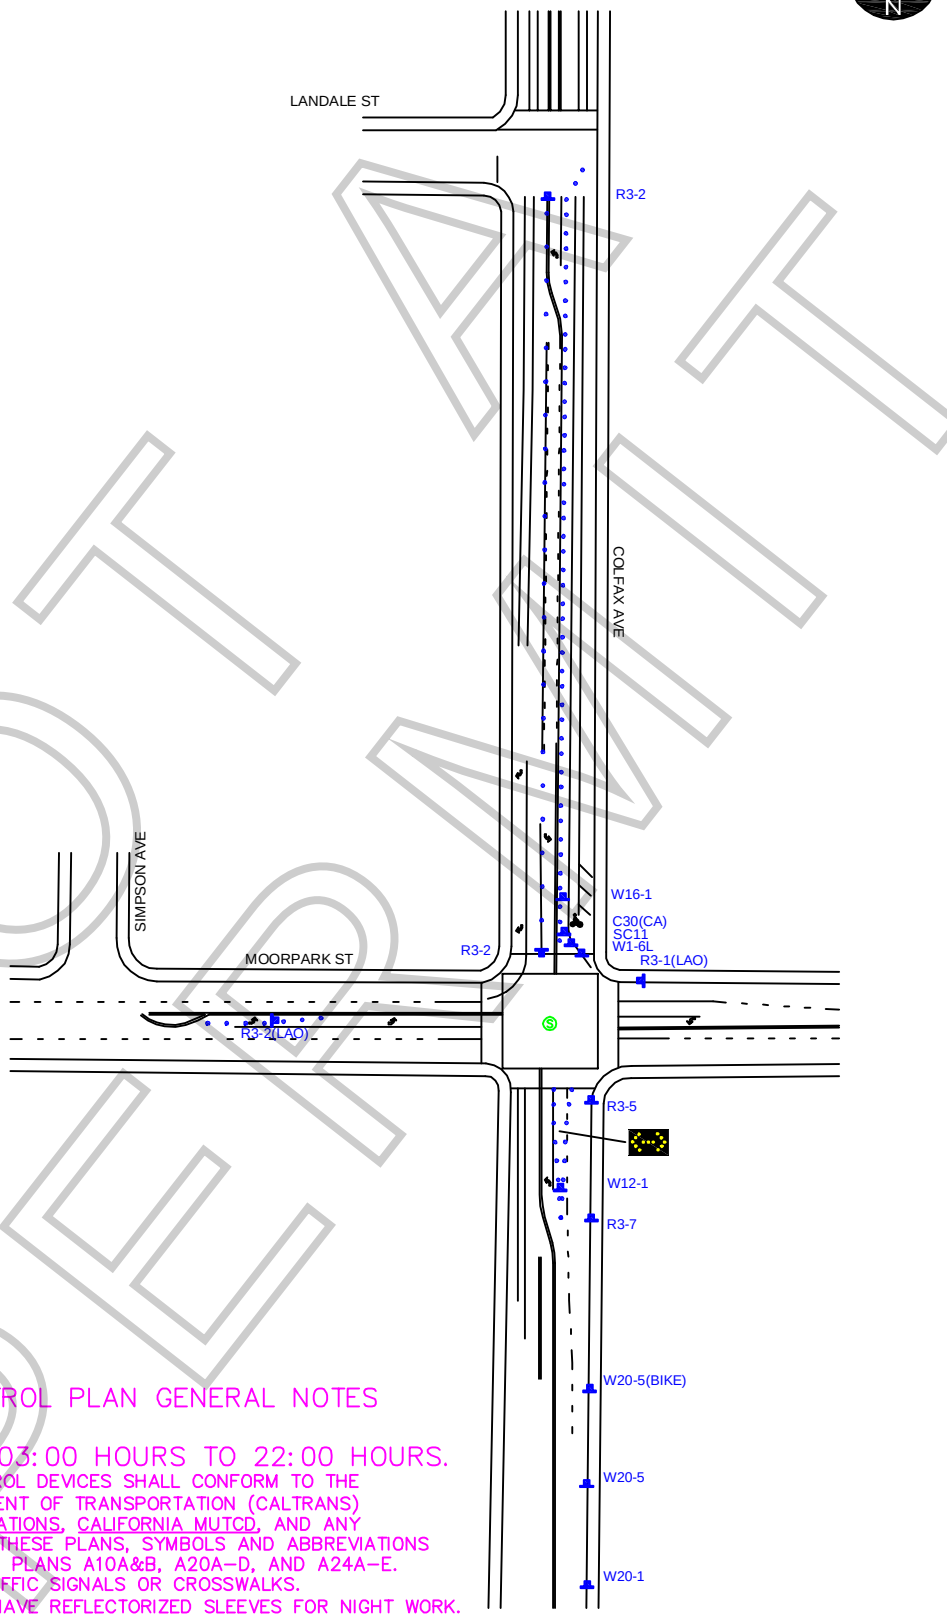

NOT A PERMIT

WORK ZONE TRAFFIC CONTROL PLAN GENERAL NOTES

1. DATE/TIME: 6-14-12 FROM 03:00 HOURS TO 22:00 HOURS.
2. ALL SIGNING, STRIPING, AND TRAFFIC CONTROL DEVICES SHALL CONFORM TO THE (CURRENT) STATE OF CALIFORNIA DEPARTMENT OF TRANSPORTATION (CALTRANS) STANDARD PLANS AND STANDARD SPECIFICATIONS, CALIFORNIA MUTCD, AND ANY ADDENDUMS THERETO, AND AS SHOWN ON THESE PLANS, SYMBOLS AND ABBREVIATIONS USED ARE SHOWN ON CALTRANS STANDARD PLANS A10A&B, A20A-D, AND A24A-E.
3. THERE WILL BE NO INTERFERENCE WITH TRAFFIC SIGNALS OR CROSSWALKS.
4. CONES WILL BE 28" MINIMUM HEIGHT AND HAVE REFLECTORIZED SLEEVES FOR NIGHT WORK.
5. POLICE WILL DIRECT TRAFFIC IF NECESSARY.

JCL BARRIDADE COMPANY.
2334 E. EIGHTH ST., CA 90021
Ph: (213) 622-9775
Fax: (213)622-9790
CA Lic # 805357
TRAFFIC PLAN DRAWN BY:
CHRISTEN MORRIS
Traffic control plan is drawn per MUTCD & 2009 Work Area Traffic Control Handbook

PROJECT & LOCATION:
COLFAX AVE
MOORPARK ST TO LANDALE ST
WEST SIDE CURB & ADJACENT LANE CLOSURE
LOS ANGELES, CA

LOCATION CONTACT:
FILM PERMITS UNLIMITED
MATT BARKER
OFFICE# 818.347.9929

REV#	DATE	REVISION DESCRIPTION

SCALE: N.T.S.
SHEET: 1 OF 1